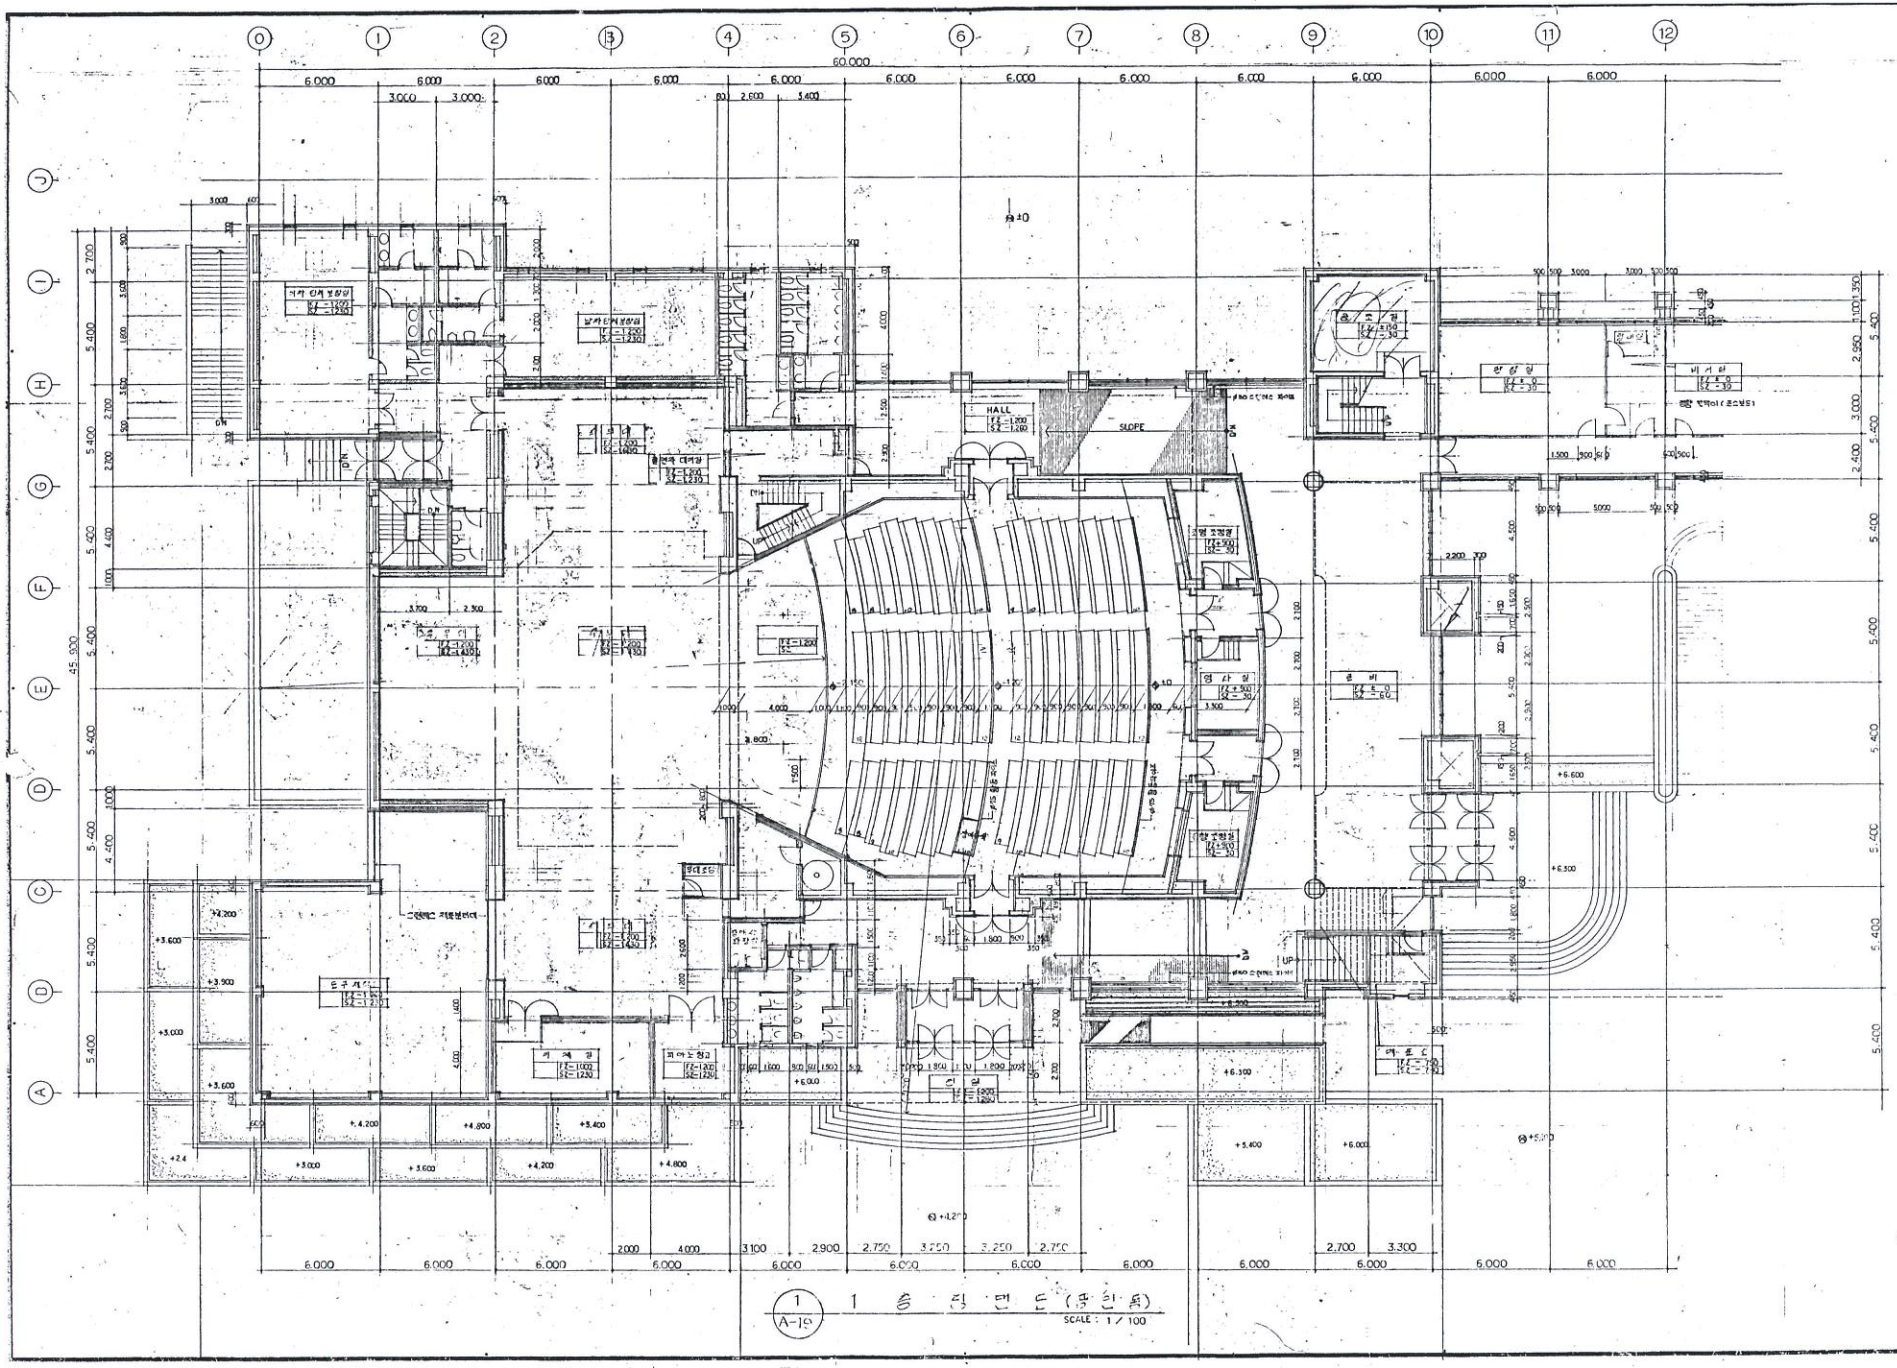

PROJECT

구포시
종합문화예술회관
신 축 공 사

BUILDING NAME

종합건축사사무소
동 양 건 축
DONG YANG ARCHITECTS
& ENGINEERS
ASSOCIATES TEL.

NOTE

REVISIONS

ARCHITECTURAL DESIGNED BY
STRUCTURAL DESIGNED BY
MECHANICAL DESIGNED BY
ELECTRICAL DESIGNED BY
DRAWN BY
CHECKED BY
APPROVED BY

NAME OF DRAWING
1층 리플렉티드(공연부)

SCALE 1 / 100
DATE
SHEET NO. A-20

A - 20